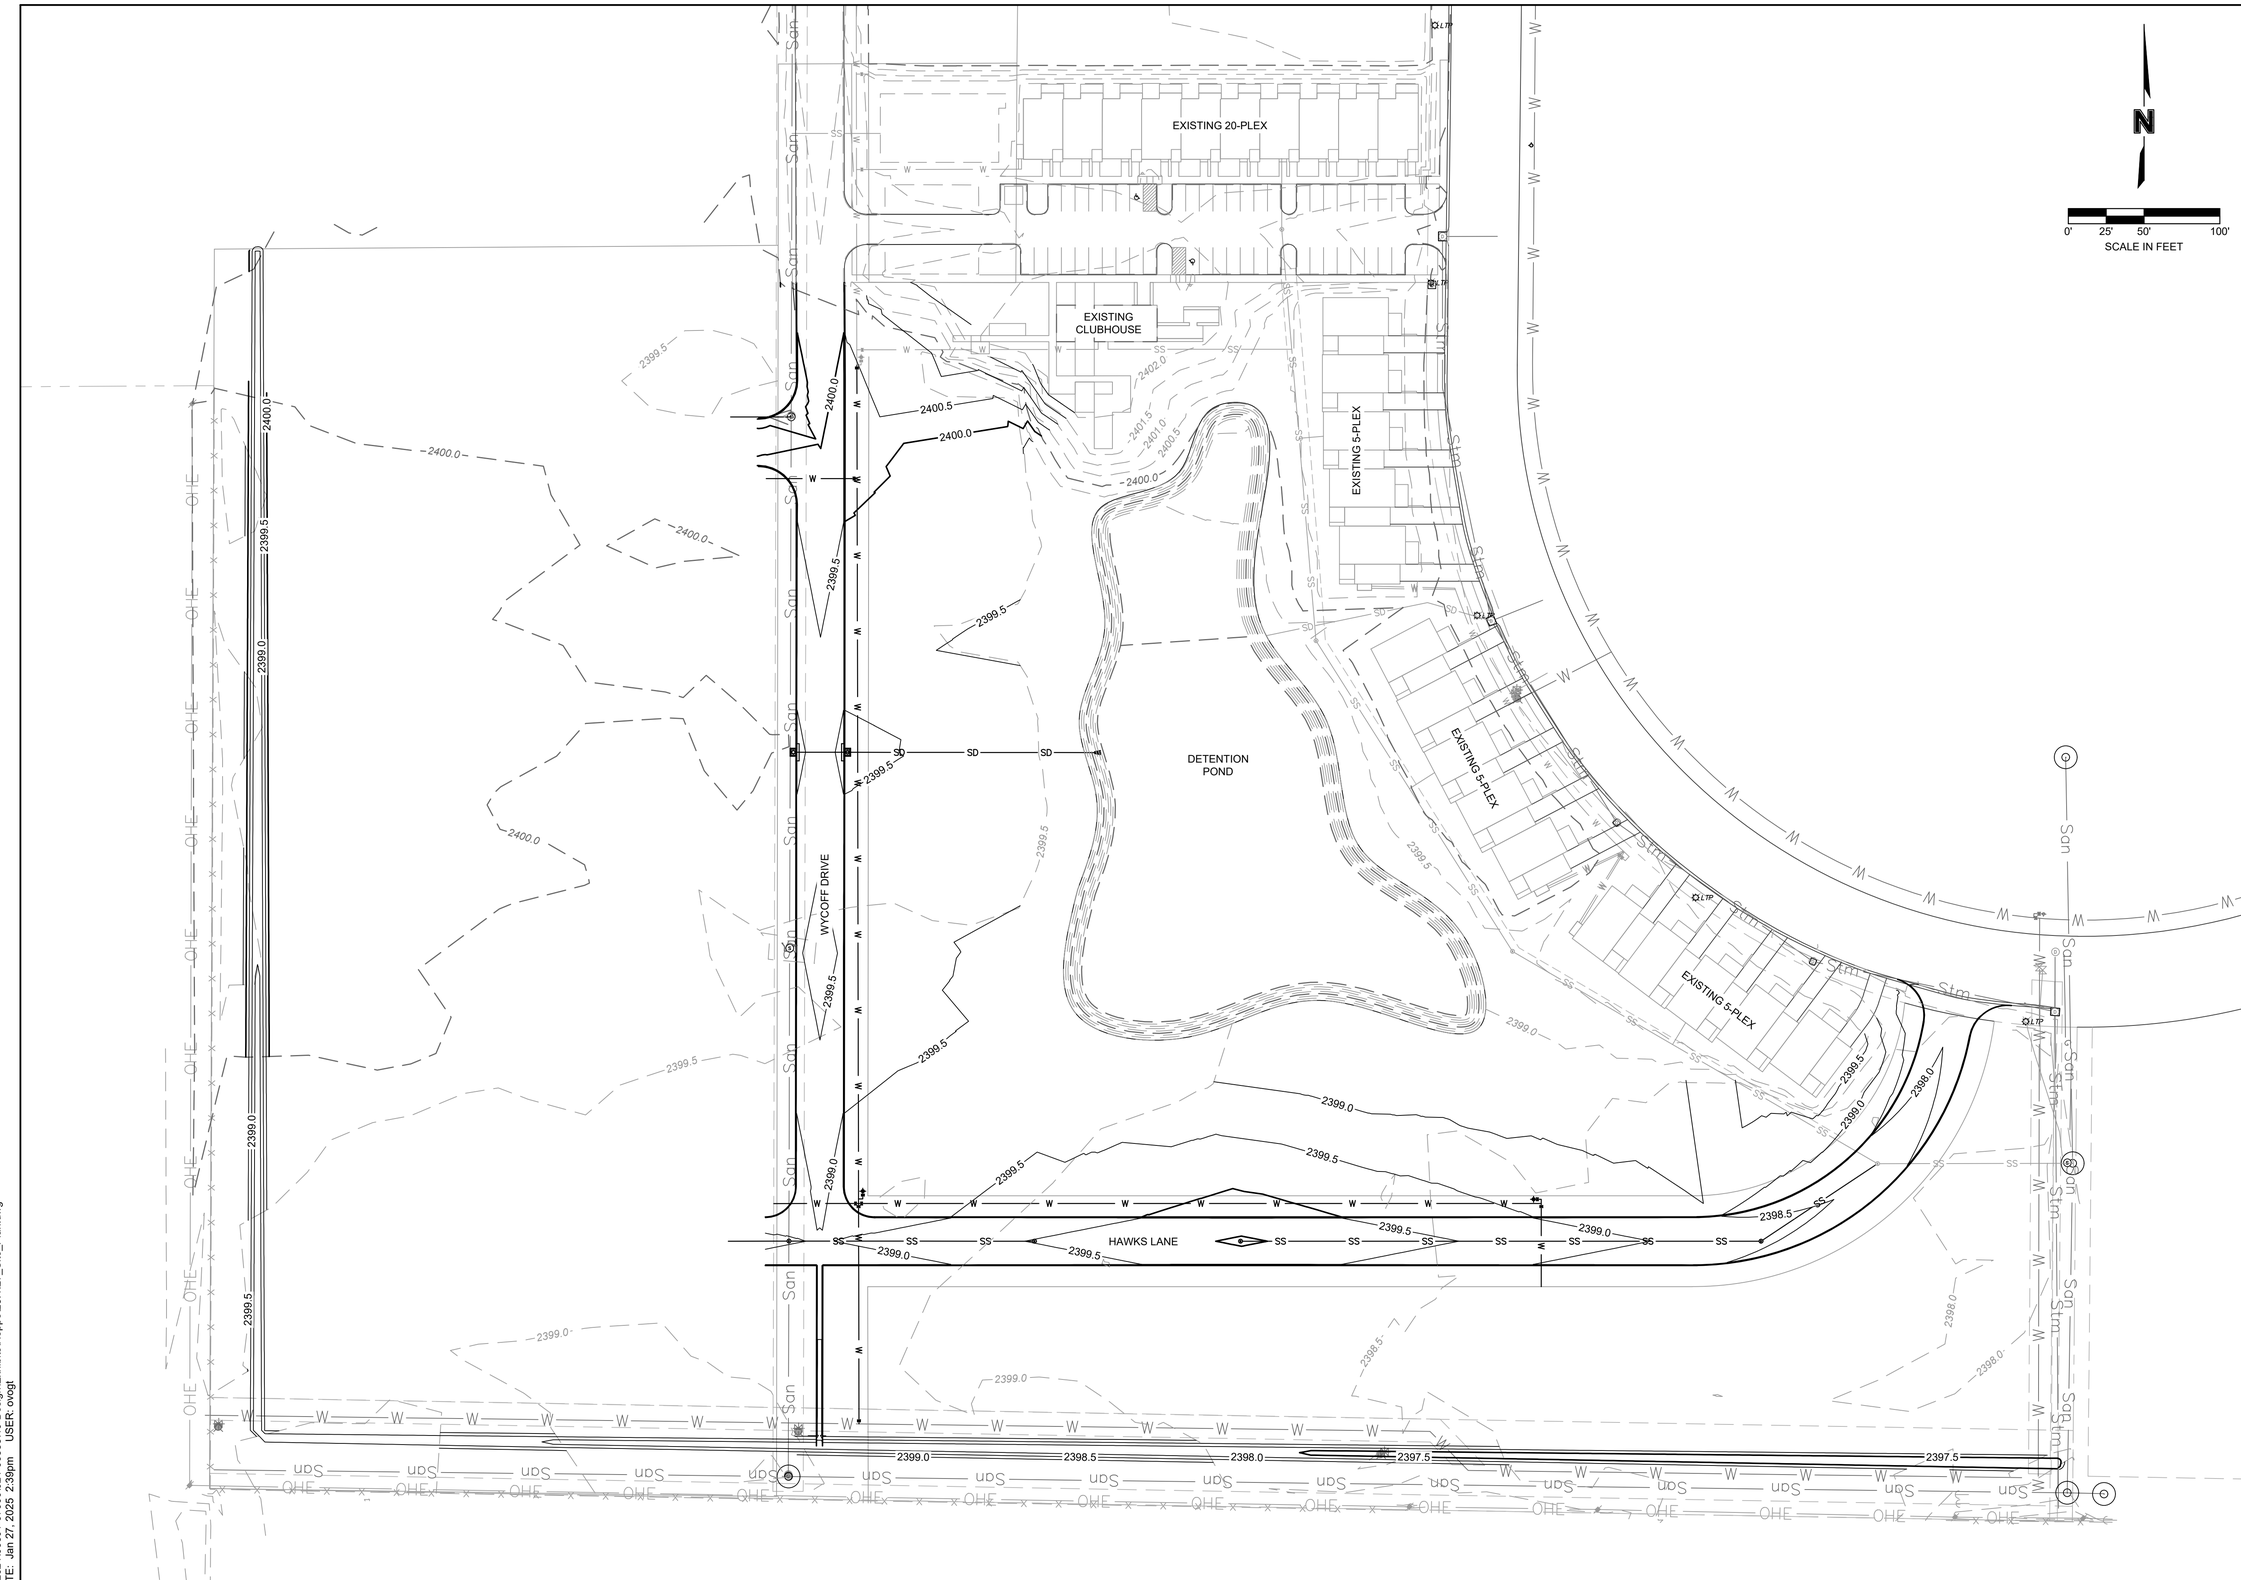

F:\2024\06501-07000\024-06585\40-Design\Exhibits\Hoppe\25.1.27_Site_Plan.dwg
DATE: Jan 27, 2025 2:39pm USER: ovogt

olsson

2204 University Drive
Suite 210
Kearney, NE 68845

olsson.com
TEL 308.708.7650

Olsson - Engineering
Nebraska COA #CA-0638

REV. NO.	DATE	DESCRIPTION

REVISIONS

SITE PLAN

WYCOFF PHASE 2 - 2025

LEXINGTON, NEBRASKA

2025

drawn by: ORV
designed by: JLR
project no.: 024-06585
date: 1/27/2025

SHEET
1 of 1