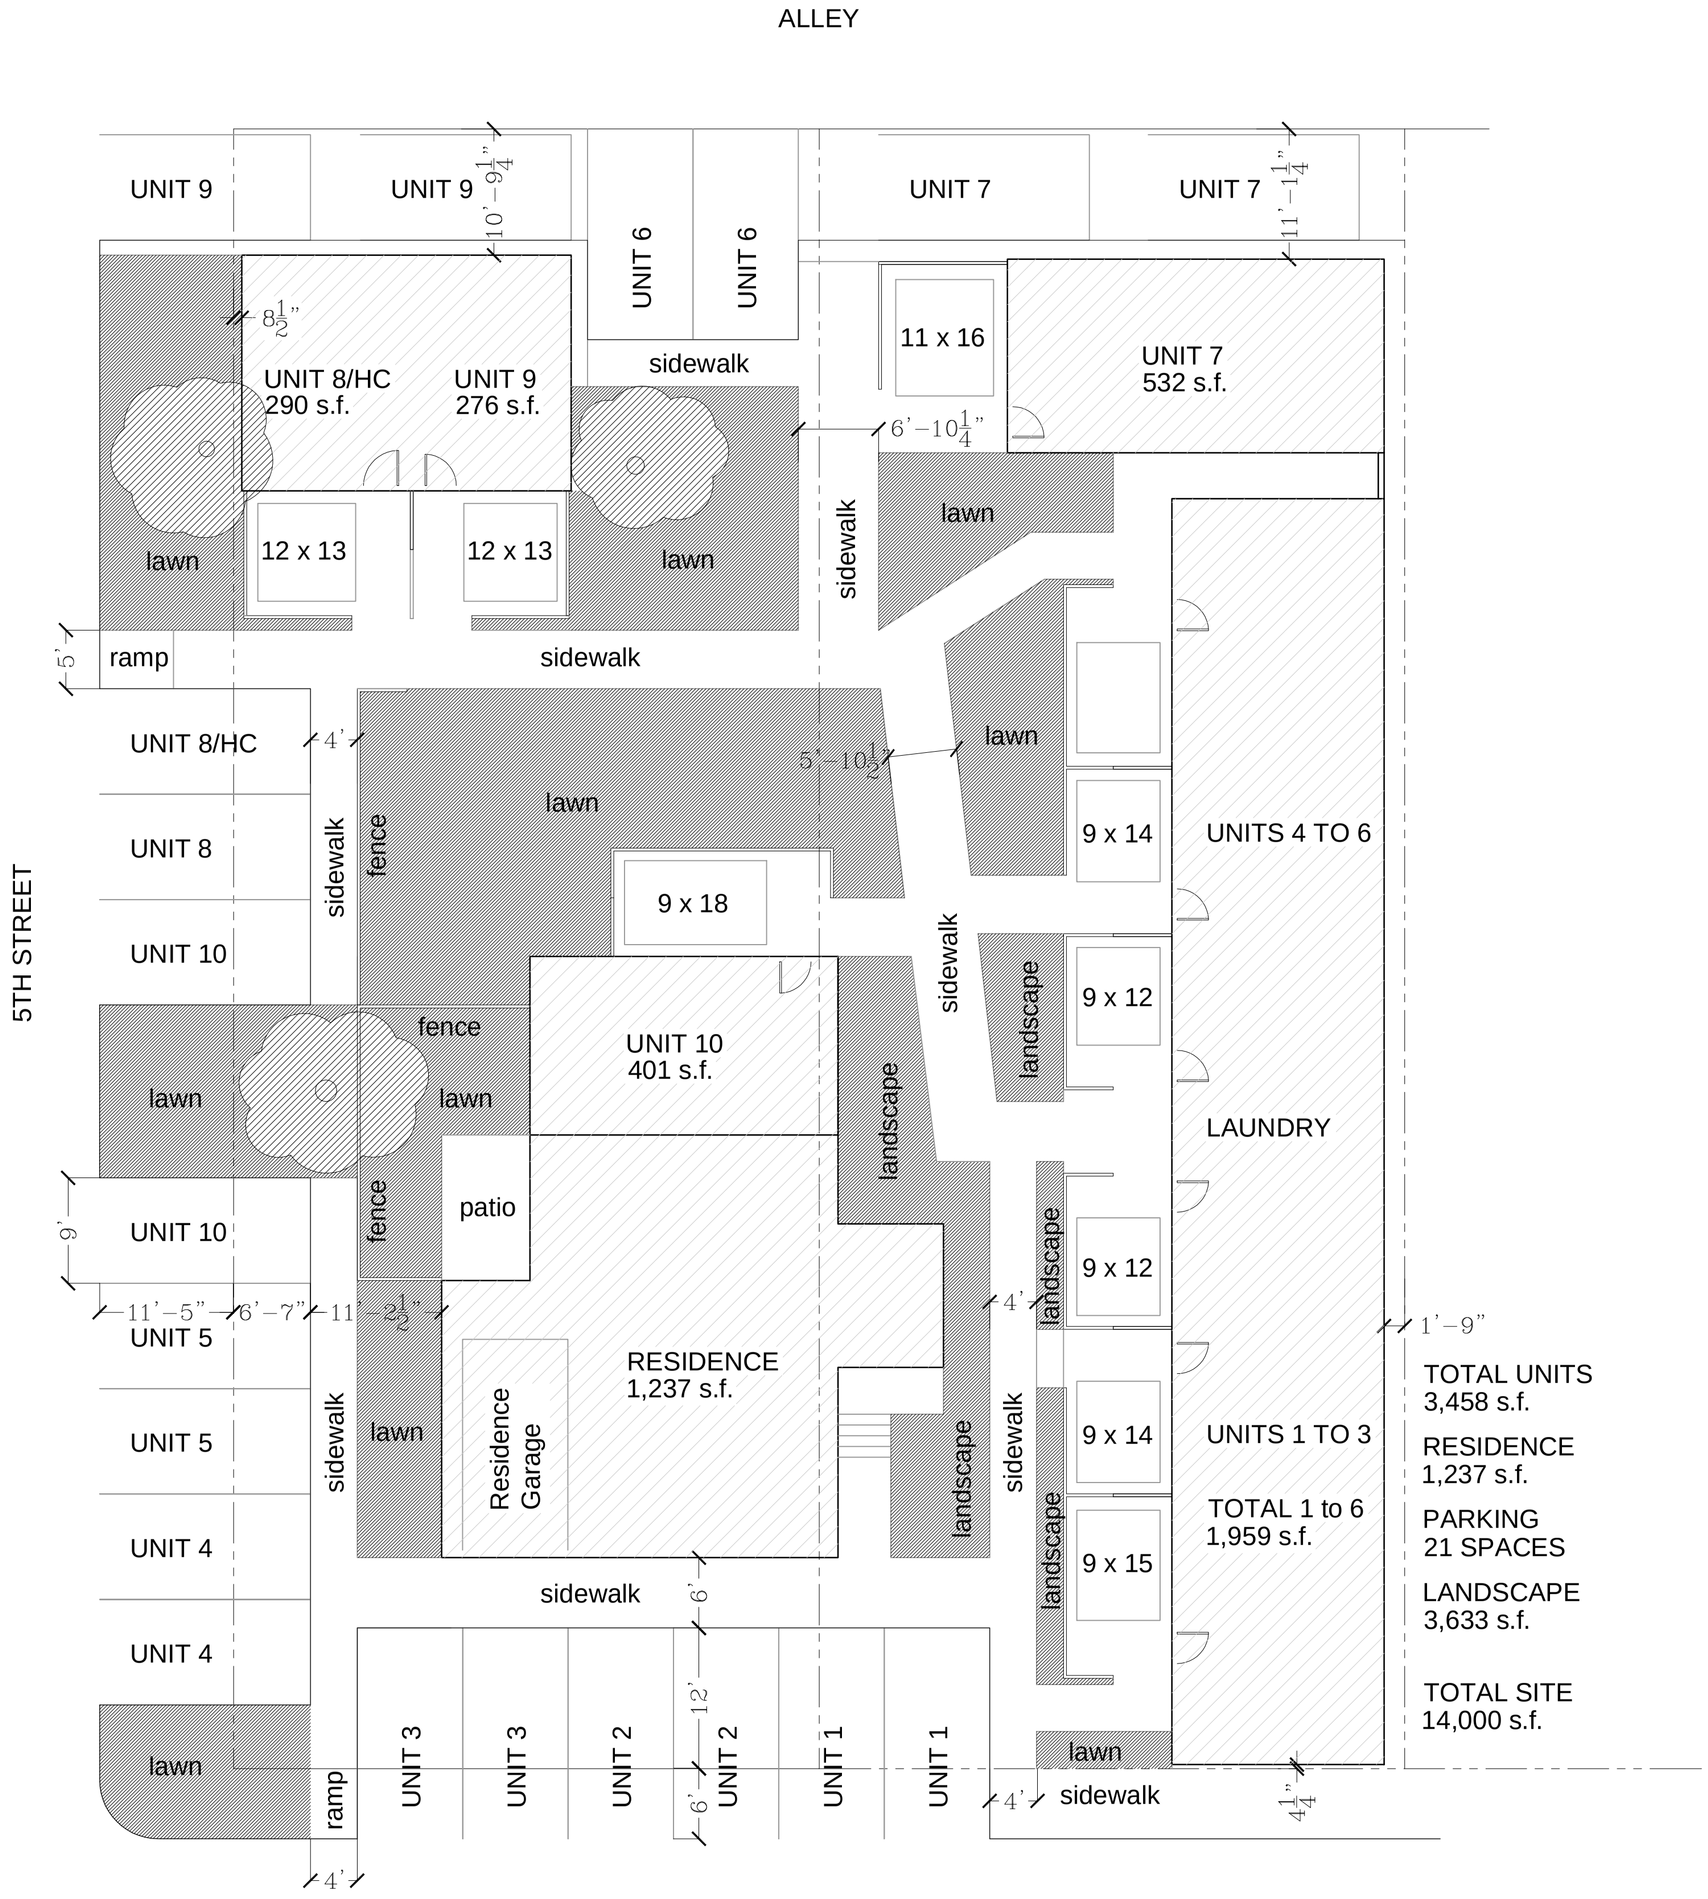

PLUM CREEK LODGE
APARTMENT RENOVATION

ROY EWOLDT
311 WEST 5TH STREET
LEXINGTON, NEBRASKA 68850

Castle ARCHITECTURE, LLC
908 NORTH WASHINGTON STREET
LEXINGTON, NEBRASKA 68850
308-746-4377
stanleygould12@msn.com