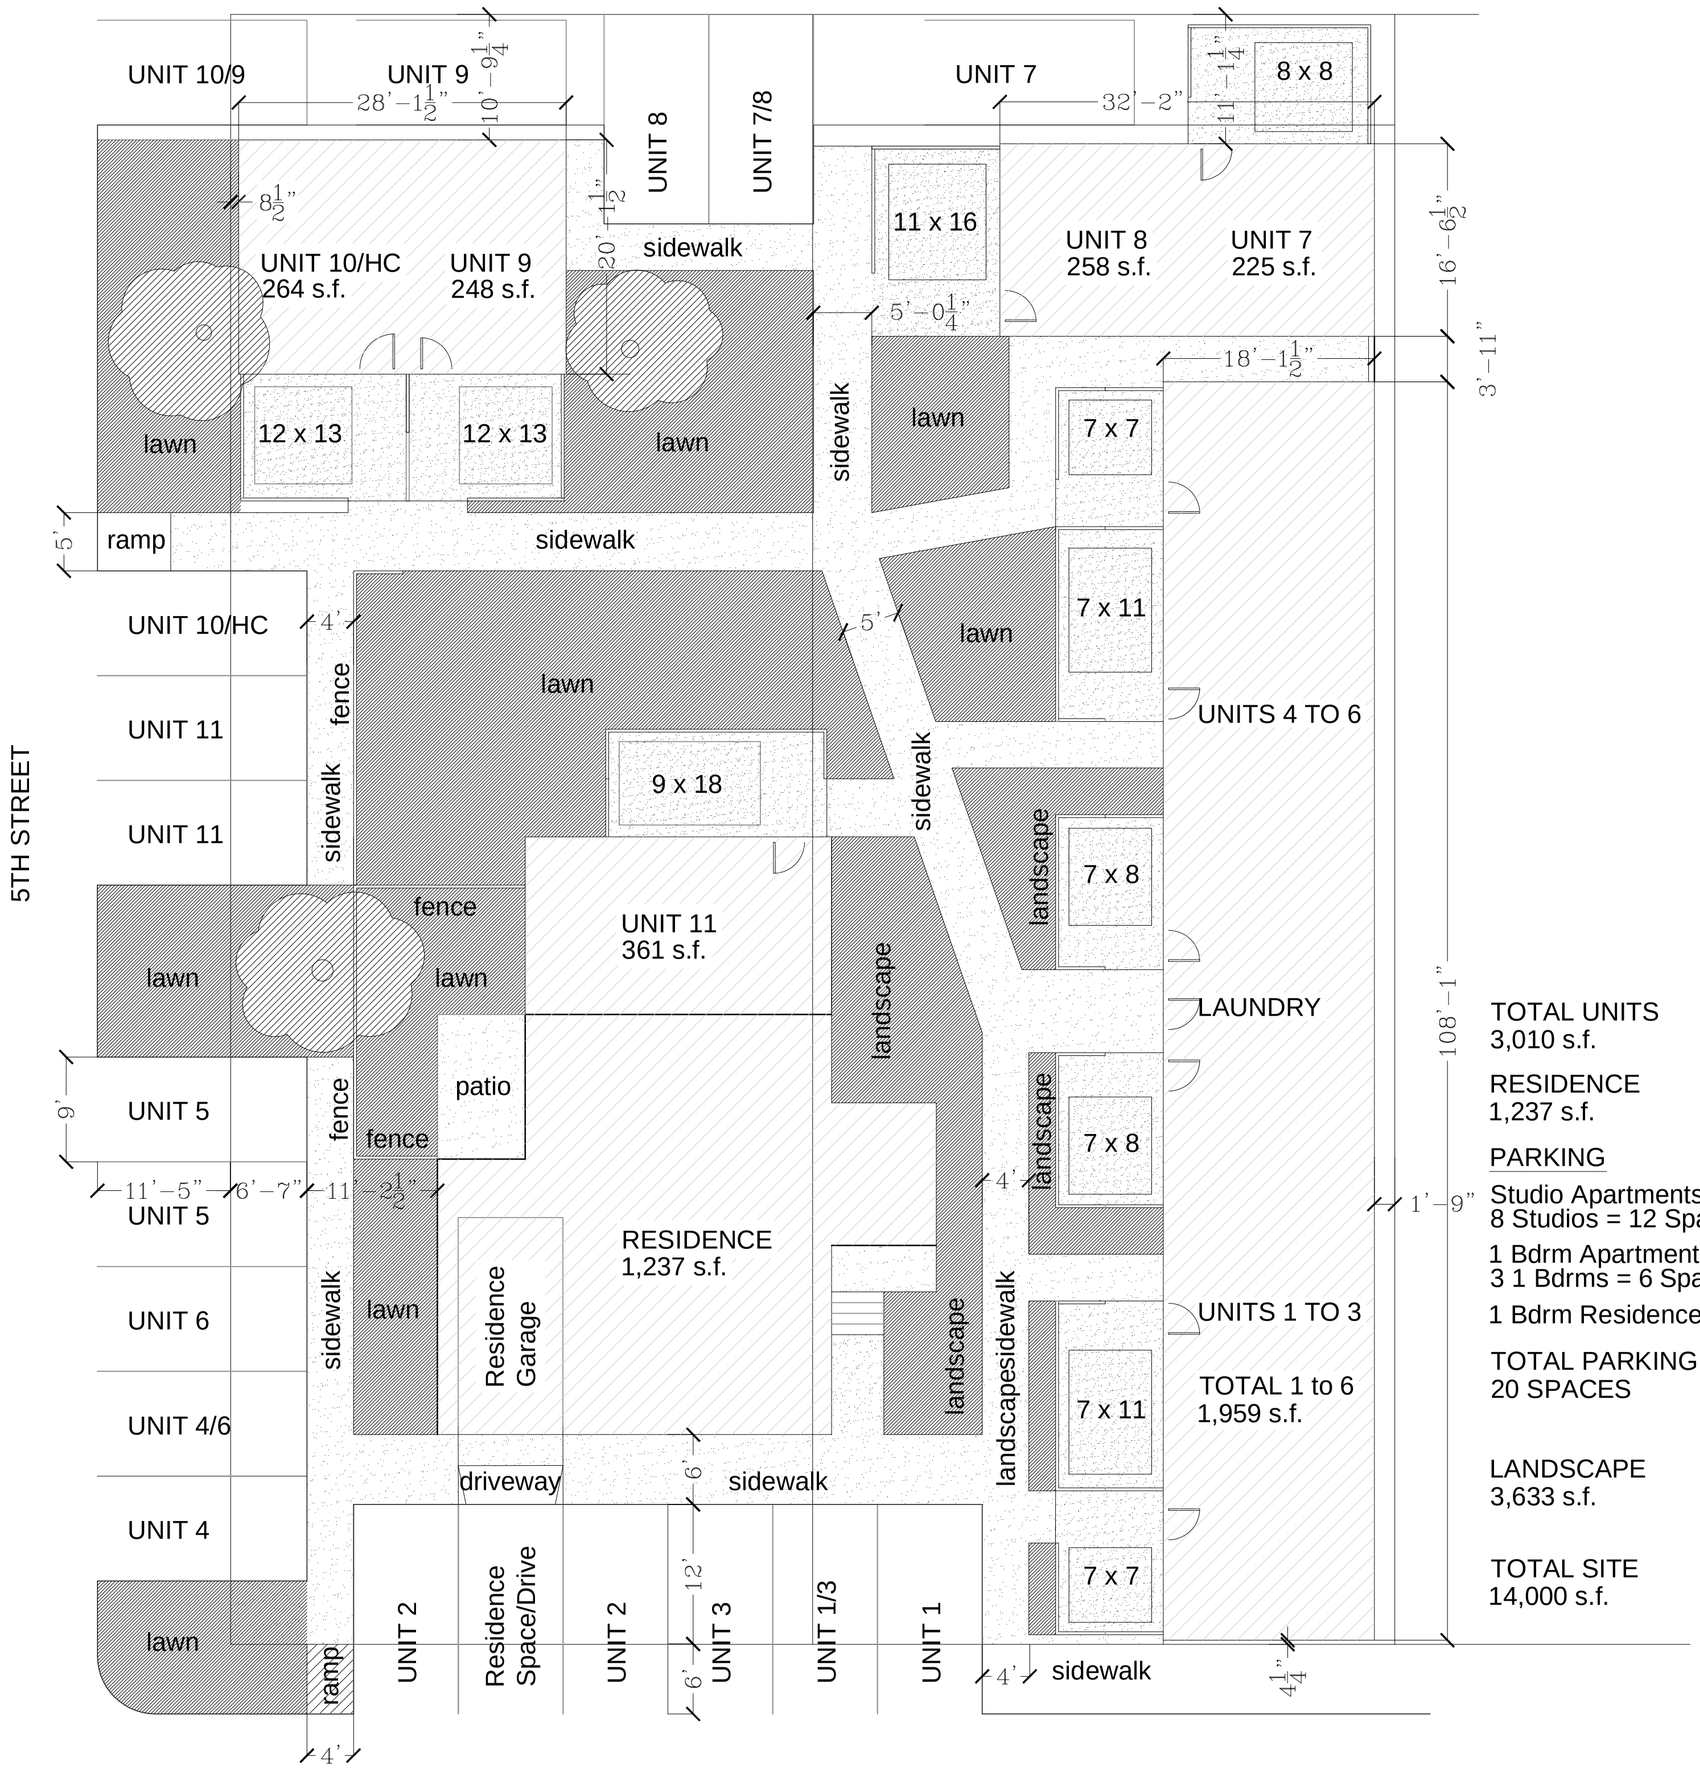

TOTAL UNITS
3,010 s.f.

RESIDENCE
1,237 s.f.

PARKING

Studio Apartments - 1.5 Spaces
8 Studios = 12 Spaces

1 Bdrm Apartments - 2 Spaces
3 1 Bdrms = 6 Spaces

1 Bdrm Residence - 2 Spaces

TOTAL PARKING
20 SPACES

LANDSCAPE
3,633 s.f.

TOTAL SITE
14,000 s.f.

PLUM CREEK LODGE
APARTMENT RENOVATION

ROY EWOLDT
311 WEST 5TH STREET
LEXINGTON, NEBRASKA 68850

Castle ARCHITECTURE, LLC
908 NORTH WASHINGTON STREET
LEXINGTON, NEBRASKA 68850
308-746-4377
stanleygould12@msn.com